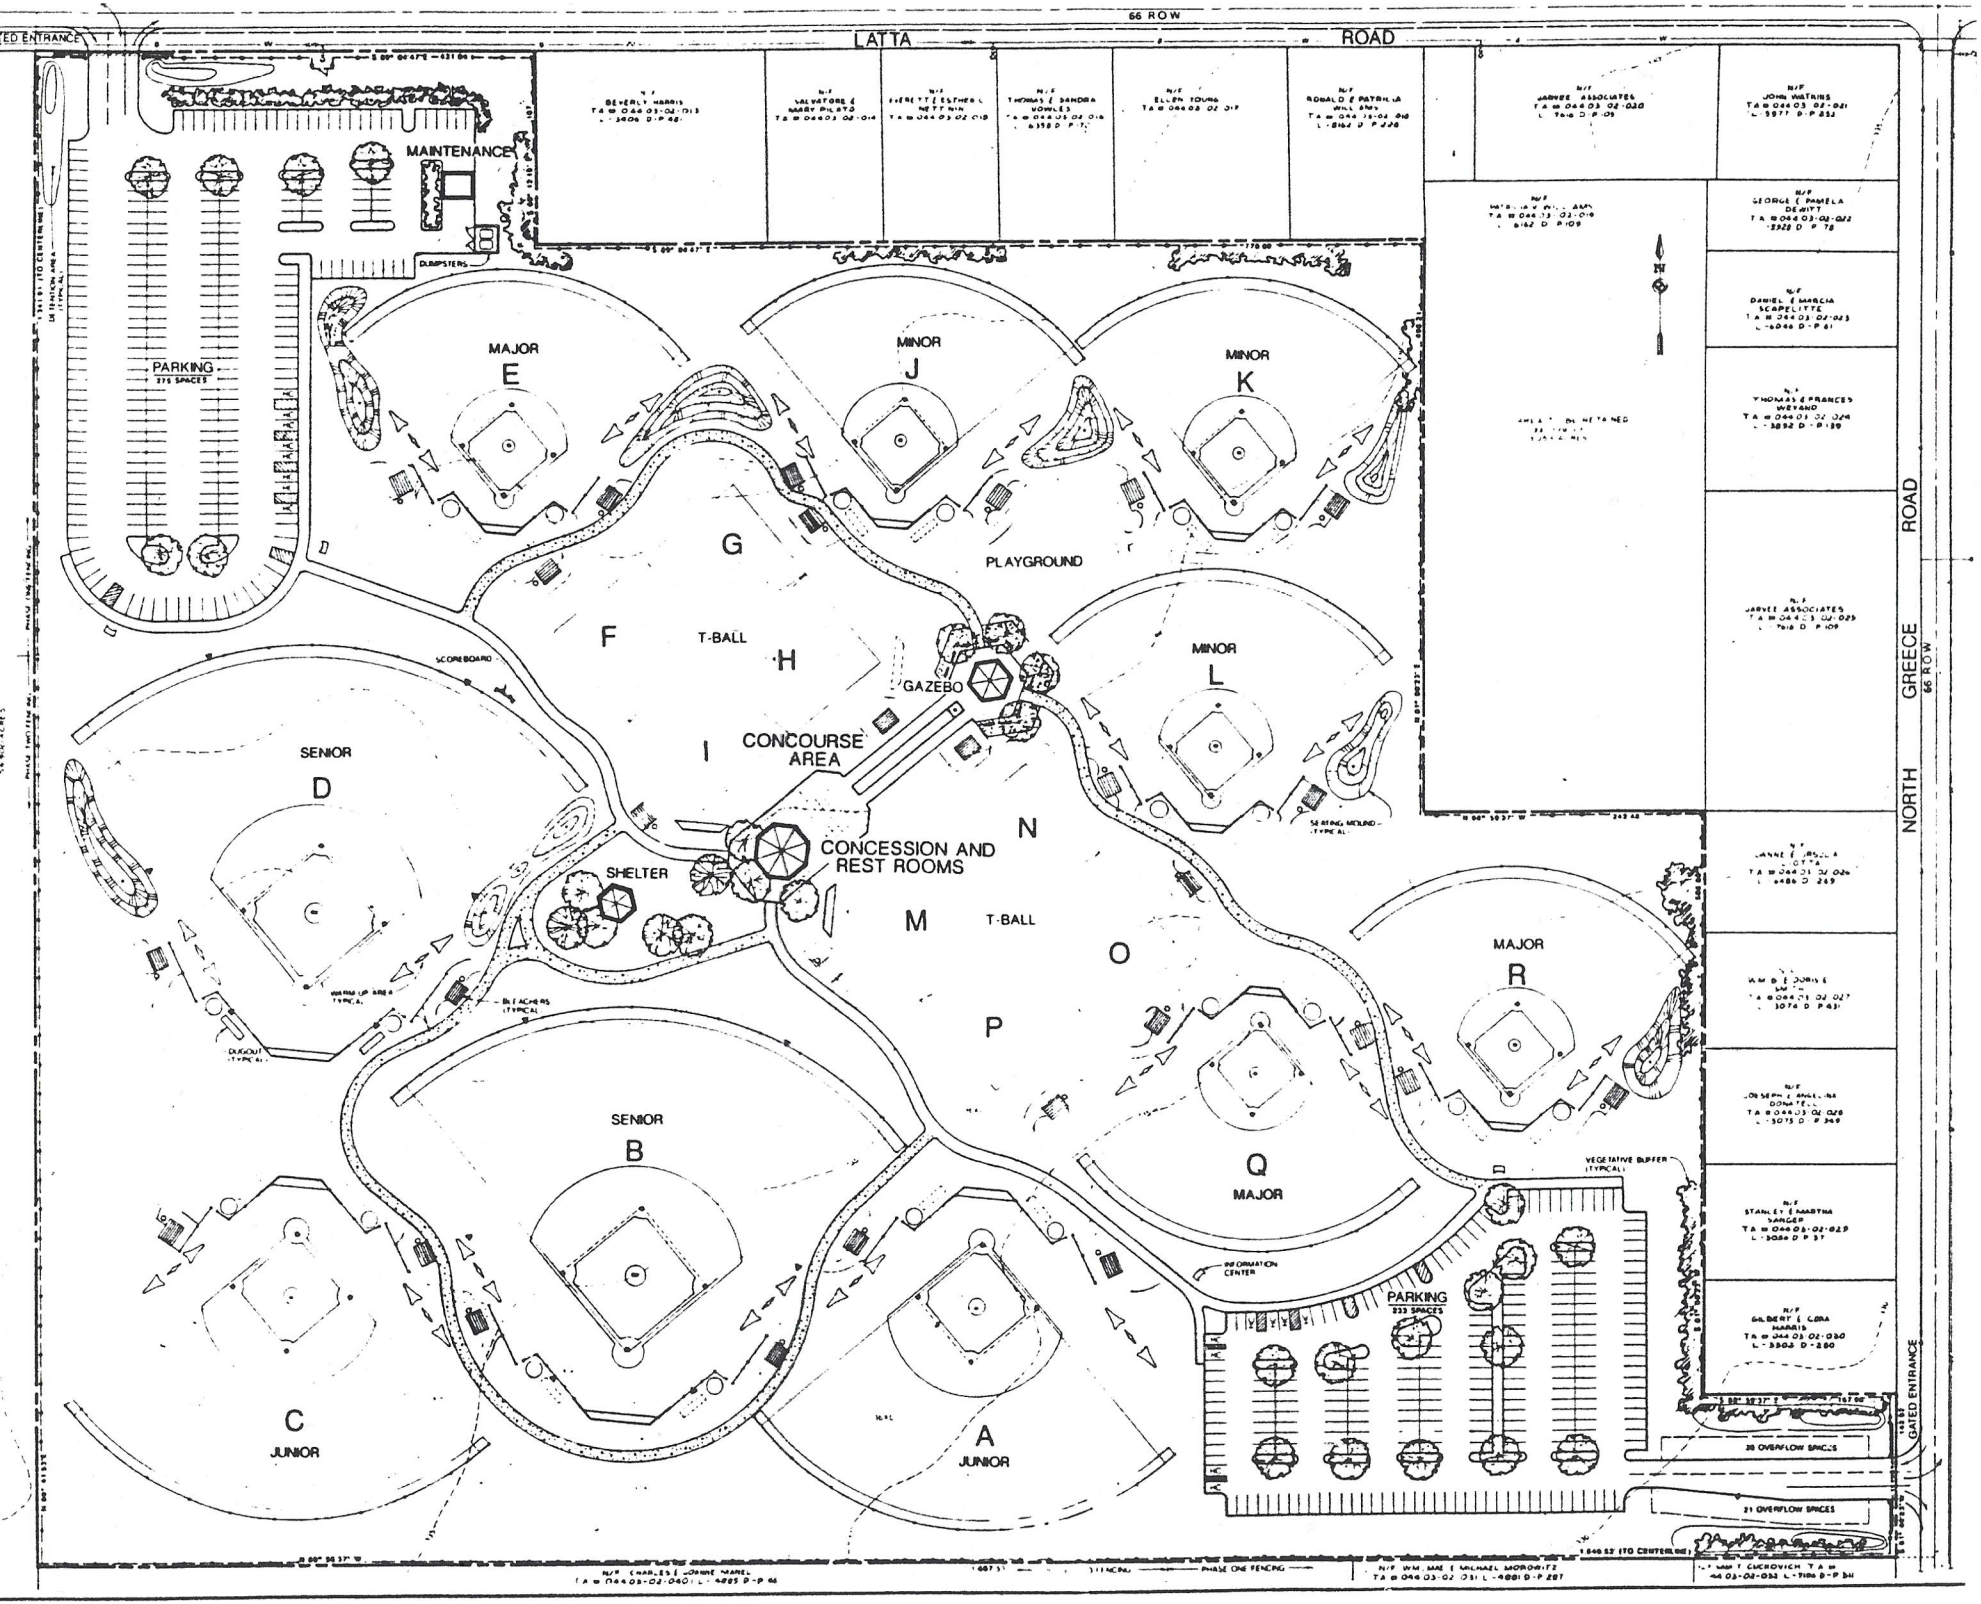
66 ROW
LATTA ROAD
MAINTENANCE
DUMPSTERS
PARKING
276 SPACES
MAJOR
E
MINOR
J
MINOR
K
PLAYGROUND
G
F
T-BALL
H
I
CONCOURSE AREA
GAZEBO
SCOREBOARD
SENIOR
D
MINOR
L
SEATING MOUND (TYPICAL)
CONCESSION AND REST ROOMS
SHELTER
N
M
T-BALL
O
P
MAJOR
R
SENIOR
B
Q
MAJOR
VEGETATIVE BUFFER (TYPICAL)
INFORMATION CENTER
PARKING
233 SPACES
C
JUNIOR
A
JUNIOR
28 OVERFLOW SPACES
21 OVERFLOW SPACES
GREECE ROAD
NORTH
66 ROW
GATED ENTRANCE
PHASE ONE FENCING